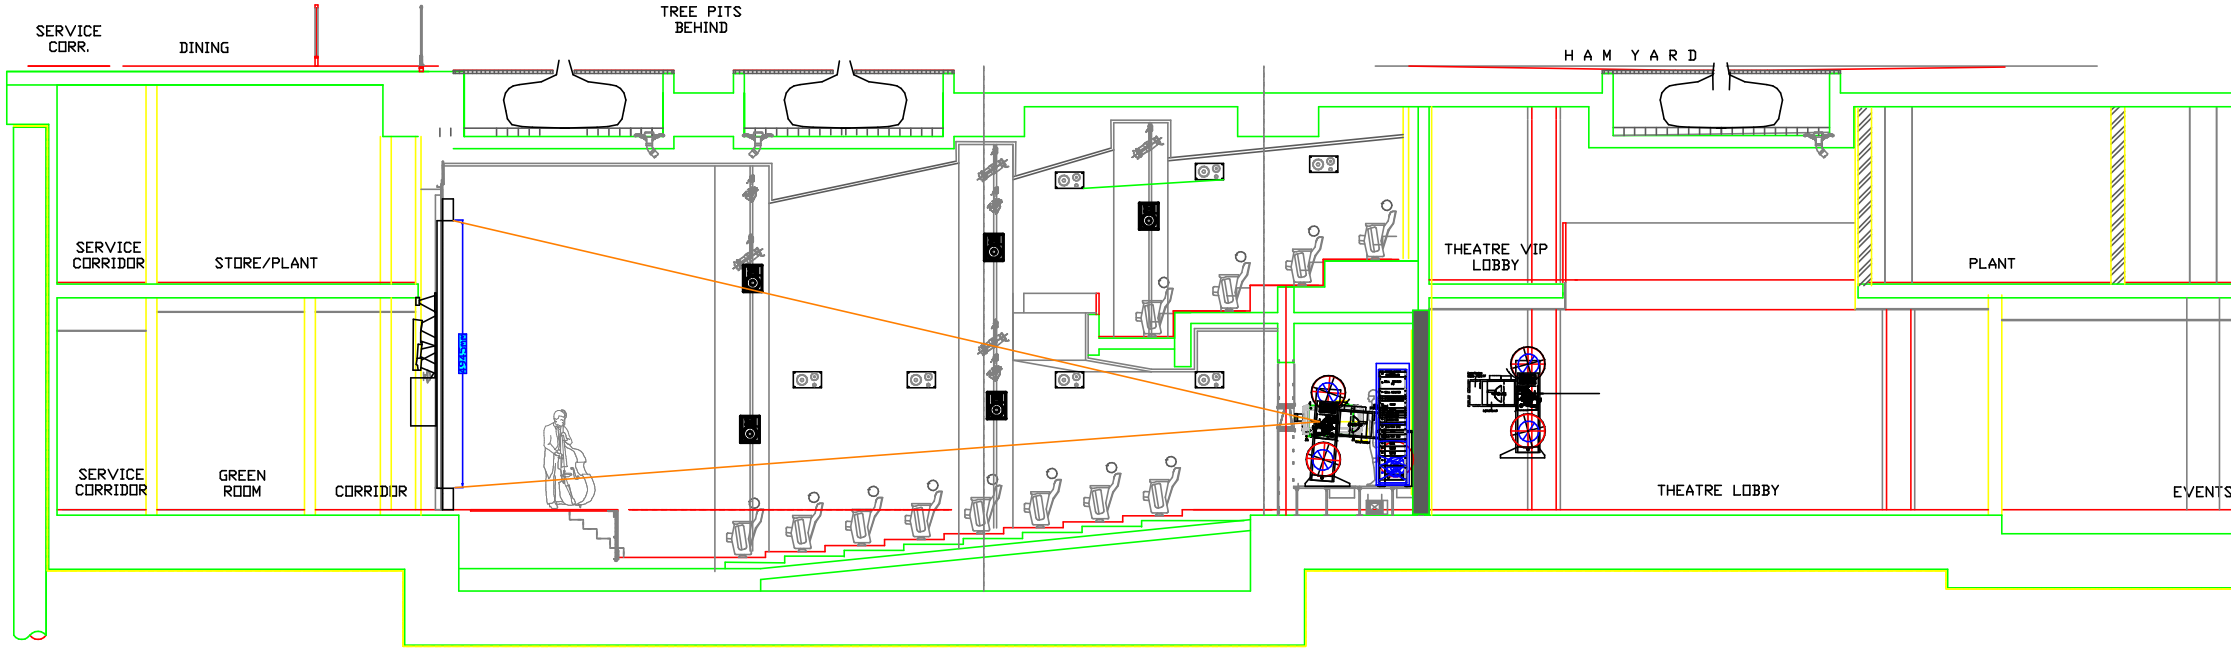

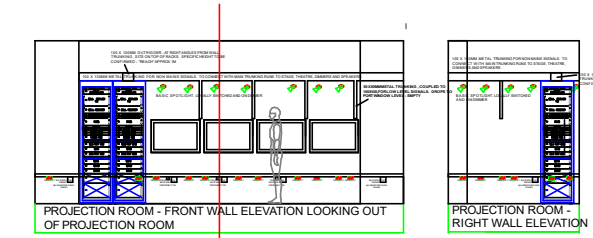

PROJECTION ROOM - FRONT WALL ELEVATION LOOKING OUT OF PROJECTION ROOM
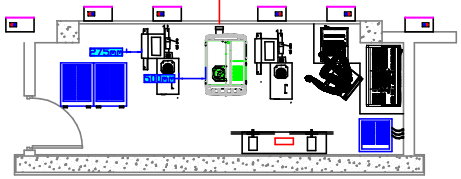
PROJECTION ROOM - RIGHT WALL ELEVATION